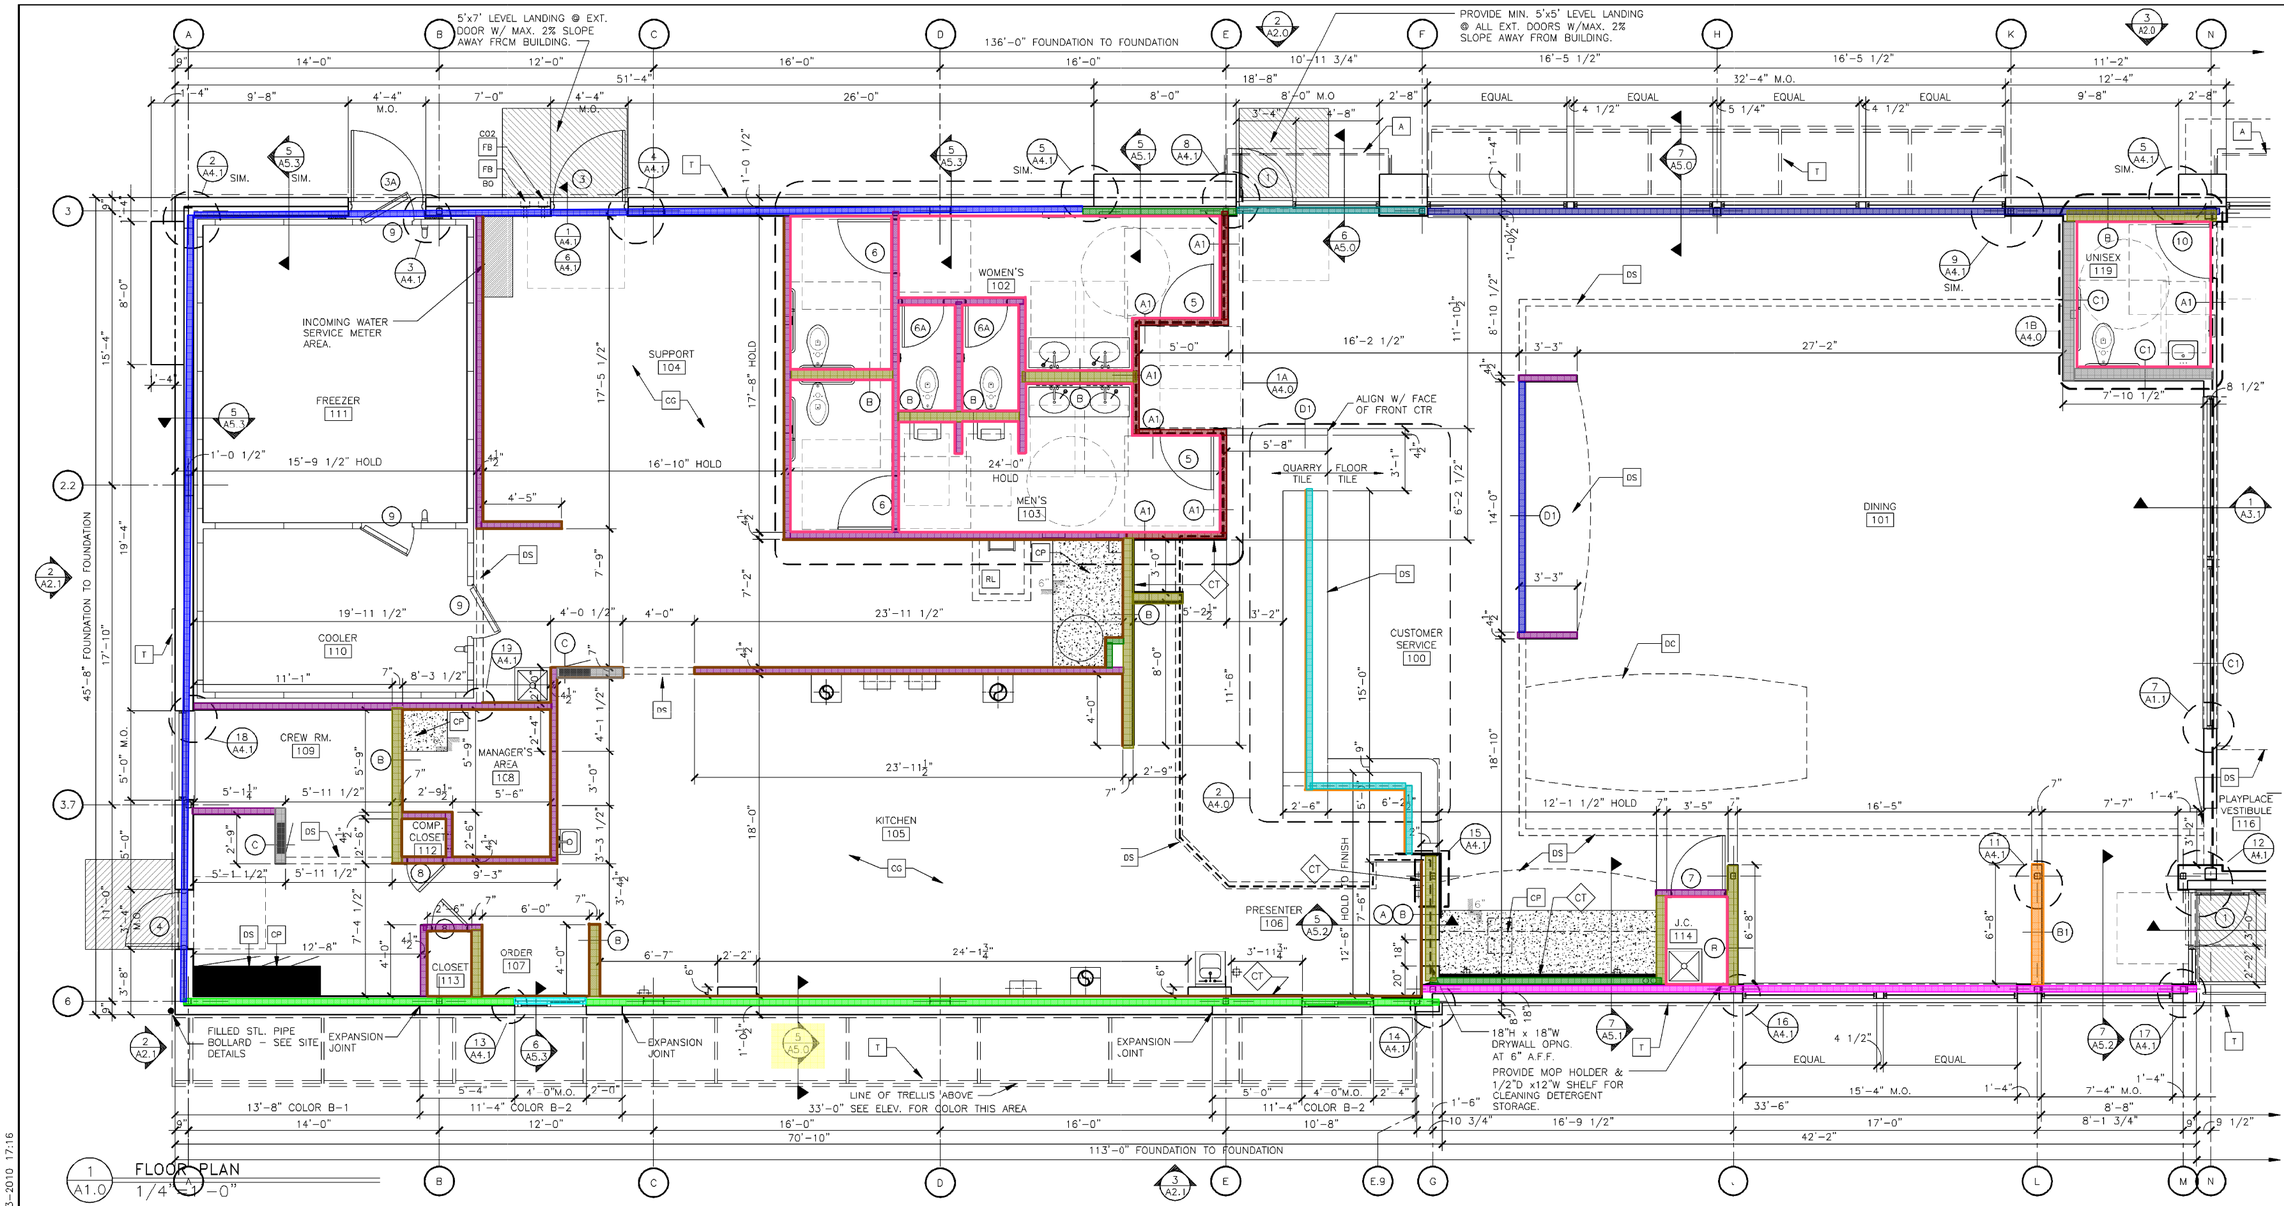

1 FLOOR PLAN
A1.0 1/4"=1'-0"

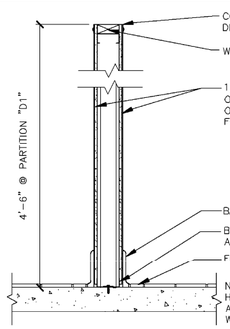

3 PARTIAL HT. PARTITION DETAIL
A1.0 N.T.S.

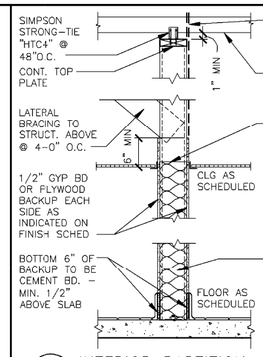

MTL. STUD PARTITION TYPE:

ALL PARTITIONS TYPE "A" UNLESS NOTED OTHERWISE

"A" = 3 5/8"
"A1"= 3 5/8" W/BATT INS.
"B" = 6"
"B1"= 6" W/BATT INS.
"C" = 8" "C1"= 8" W/BATT INS.
"D1" = SEE DTL 3/A1.0 STUD

SPACING: 16" O.C.
STUD GUAGE:
LOAD BEARING: 18
NON-LOAD BEARING: 20

2 INTERIOR PARTITION
A1.0 3/4"=1'-0"

KEY NOTES

- A — AWNING ABOVE - BY OTHERS
- CG — G.C. TO PROVIDE 4"x4"x5'-0" HIGH STAINLESS STEEL CORNER GUARDS AT ALL EXPOSED LOCATIONS IN KITCHEN/SUPPORT AREA. CORNER GUARDS TO START AT FINISH FLOOR. ATTACH WITH WOOD SCREWS INTO WOOD BLOCKING BULLNOSE COVE BASE WHERE TILE MEETS STAINLESS STEEL CORNER
- CP — CONCRETE EQMT PAD - SEE STRUCTURAL
- DC — SUSPENDED DECORATIVE CEILING TREATMENT - SEE DECOR DRAWINGS FOR ADDITIONAL INFORMATION.
- DS — DROPPED SOFFIT ABOVE - SEE REFLECTED CEILING PLAN
- FB CO2 — CO2 FILL BOX (EQUIPMENT SCHEDULE ITEM 49.00)
- FB BO — OPTIONAL BULK OIL FILL BOX (EQPM SCHEDULE ITEM 700.18) CONFIRM USE WITH MCDONALD'S PROJECT MANAGER

SYMBOL LEGEND

- (A) — PARTITION TYPE TAG SEE 2/A1.0
- DRAFT STOPPING - SEE 2/A1.0
- (7) — DOOR TAG - SEE DOOR SCHEDULE ON A6.0
- (CT) — CERAMIC WALL TILE @ CUSTOMER SERVICE AND KITCHEN SERVING AREAS - TO BE COORDINATED W/FINAL DINING DECOR SCHEME & McDONALD'S PROJECT MANAGER
- (X) — KEY NOTE
- RL — ROOF ACCESS LADDER W/HATCH ABOVE SEE STRUCTURAL FRAMING PLAN FOR LOCATING DIMENSIONS
- T — TRELLIS SYSTEM ABOVE SEE 4/A5.0 FOR NOTES SEE ROOF PLAN FOR DIMENSIONS

GENERAL NOTES

1. EXTERIOR DIMENSIONS ARE TO COLUMN REFERENCE LINES AND EXTERIOR FACE OF FINISH UNLESS OTHERWISE NOTED. INTERIOR DIMENSIONS ARE TO FACE OF FINISH.
2. SEE 4/A5.0 FOR EXTERIOR WALL ASSEMBLY TYPES. SEE 2/A1.0 FOR INTERIOR PARTITION TYPES. INTERIOR PARTITIONS ARE TYPE 'A' UNLESS NOTED OTHERWISE.
3. SEE EXTERIOR ELEVATIONS FOR WINDOW TYPES
4. SEE SHEET A6.0 FOR DOOR AND ROOM FINISH SCHEDULES
5. SEE SITE PLAN FOR SIDEWALKS, RAMPS, ETC.
6. GC TO PROVIDE ADA SIGNAGE PACKAGE AND INSTALL SIGNS AT LOCATIONS AND POSITIONS INDICATED IN PACKAGE OR AS REQUIRED BY LOCAL CODES. SIGNAGE PACKAGE SUPPLIED BY: FORREST PERMA-SIGN 1-800-214-8765 9292 1ST ST., BOX 588 www.forrestpermasigns.com NEW ROCHELLE, NY 10802
7. MAXIMUM OCCUPANCY SIGN TO BE POSTED PER LOCAL CODE. SIGN FURNISHED AND INSTALLED BY GENERAL CONTRACTOR.
8. ALL HANDSINK LOCATIONS SHALL HAVE CEMENT BOARD BACKING 48" IN HEIGHT A.F.F.
9. COORDINATE ALL REQUIRED BLOCKING FOR WALL HUNG EQUIPMENT, SHELVINGS, ETC. FOR PROPER INSTALLATION HEIGHTS.

REV	DATE	DESCRIPTION	BY

PREPARED BY:

PREPARED FOR: McDonald's USA, LLC

©2010 McDonald's USA, LLC

These drawings and specifications are the confidential and proprietary property of McDonald's USA, LLC and shall not be copied or reproduced without written authorization. The contract documents were prepared for use on this specific site in conjunction with the issue date and are not suitable for use at other locations. Re-use of these drawings for reference or example on another project requires the services of properly licensed architects and engineers. Reproduction of the contract documents for re-use on another project is not authorized.

DRAWN BY	REVIEWED BY
JV	JDM
STD ISSUE DATE APRIL 2009	DATE ISSUED 03/23/2010

TITLE: 2309 STANDARD BUILDING 45114 PLAYPLACE - STEEL/STEEL

DESCRIPTION: STEEL POST & BEAM EXTERIOR WALLS W/4" BRICK VENEER; STEEL ROOF TRUSS FRAMING; STUCCO EXTERIOR FINISH ARCADE/ENTRY

SITE ID: 042-2611

SITE ADDRESS: Clear Creek Road and Jonelle Drive, Killeen, TX 76549

SHEET NO. A1.0 FLOOR PLAN

K:\DW\WEST\- HOUSTON\042-2611-00-0 KILLEEN, TX\A-PLAN.DWG 02-23-2010 17:16